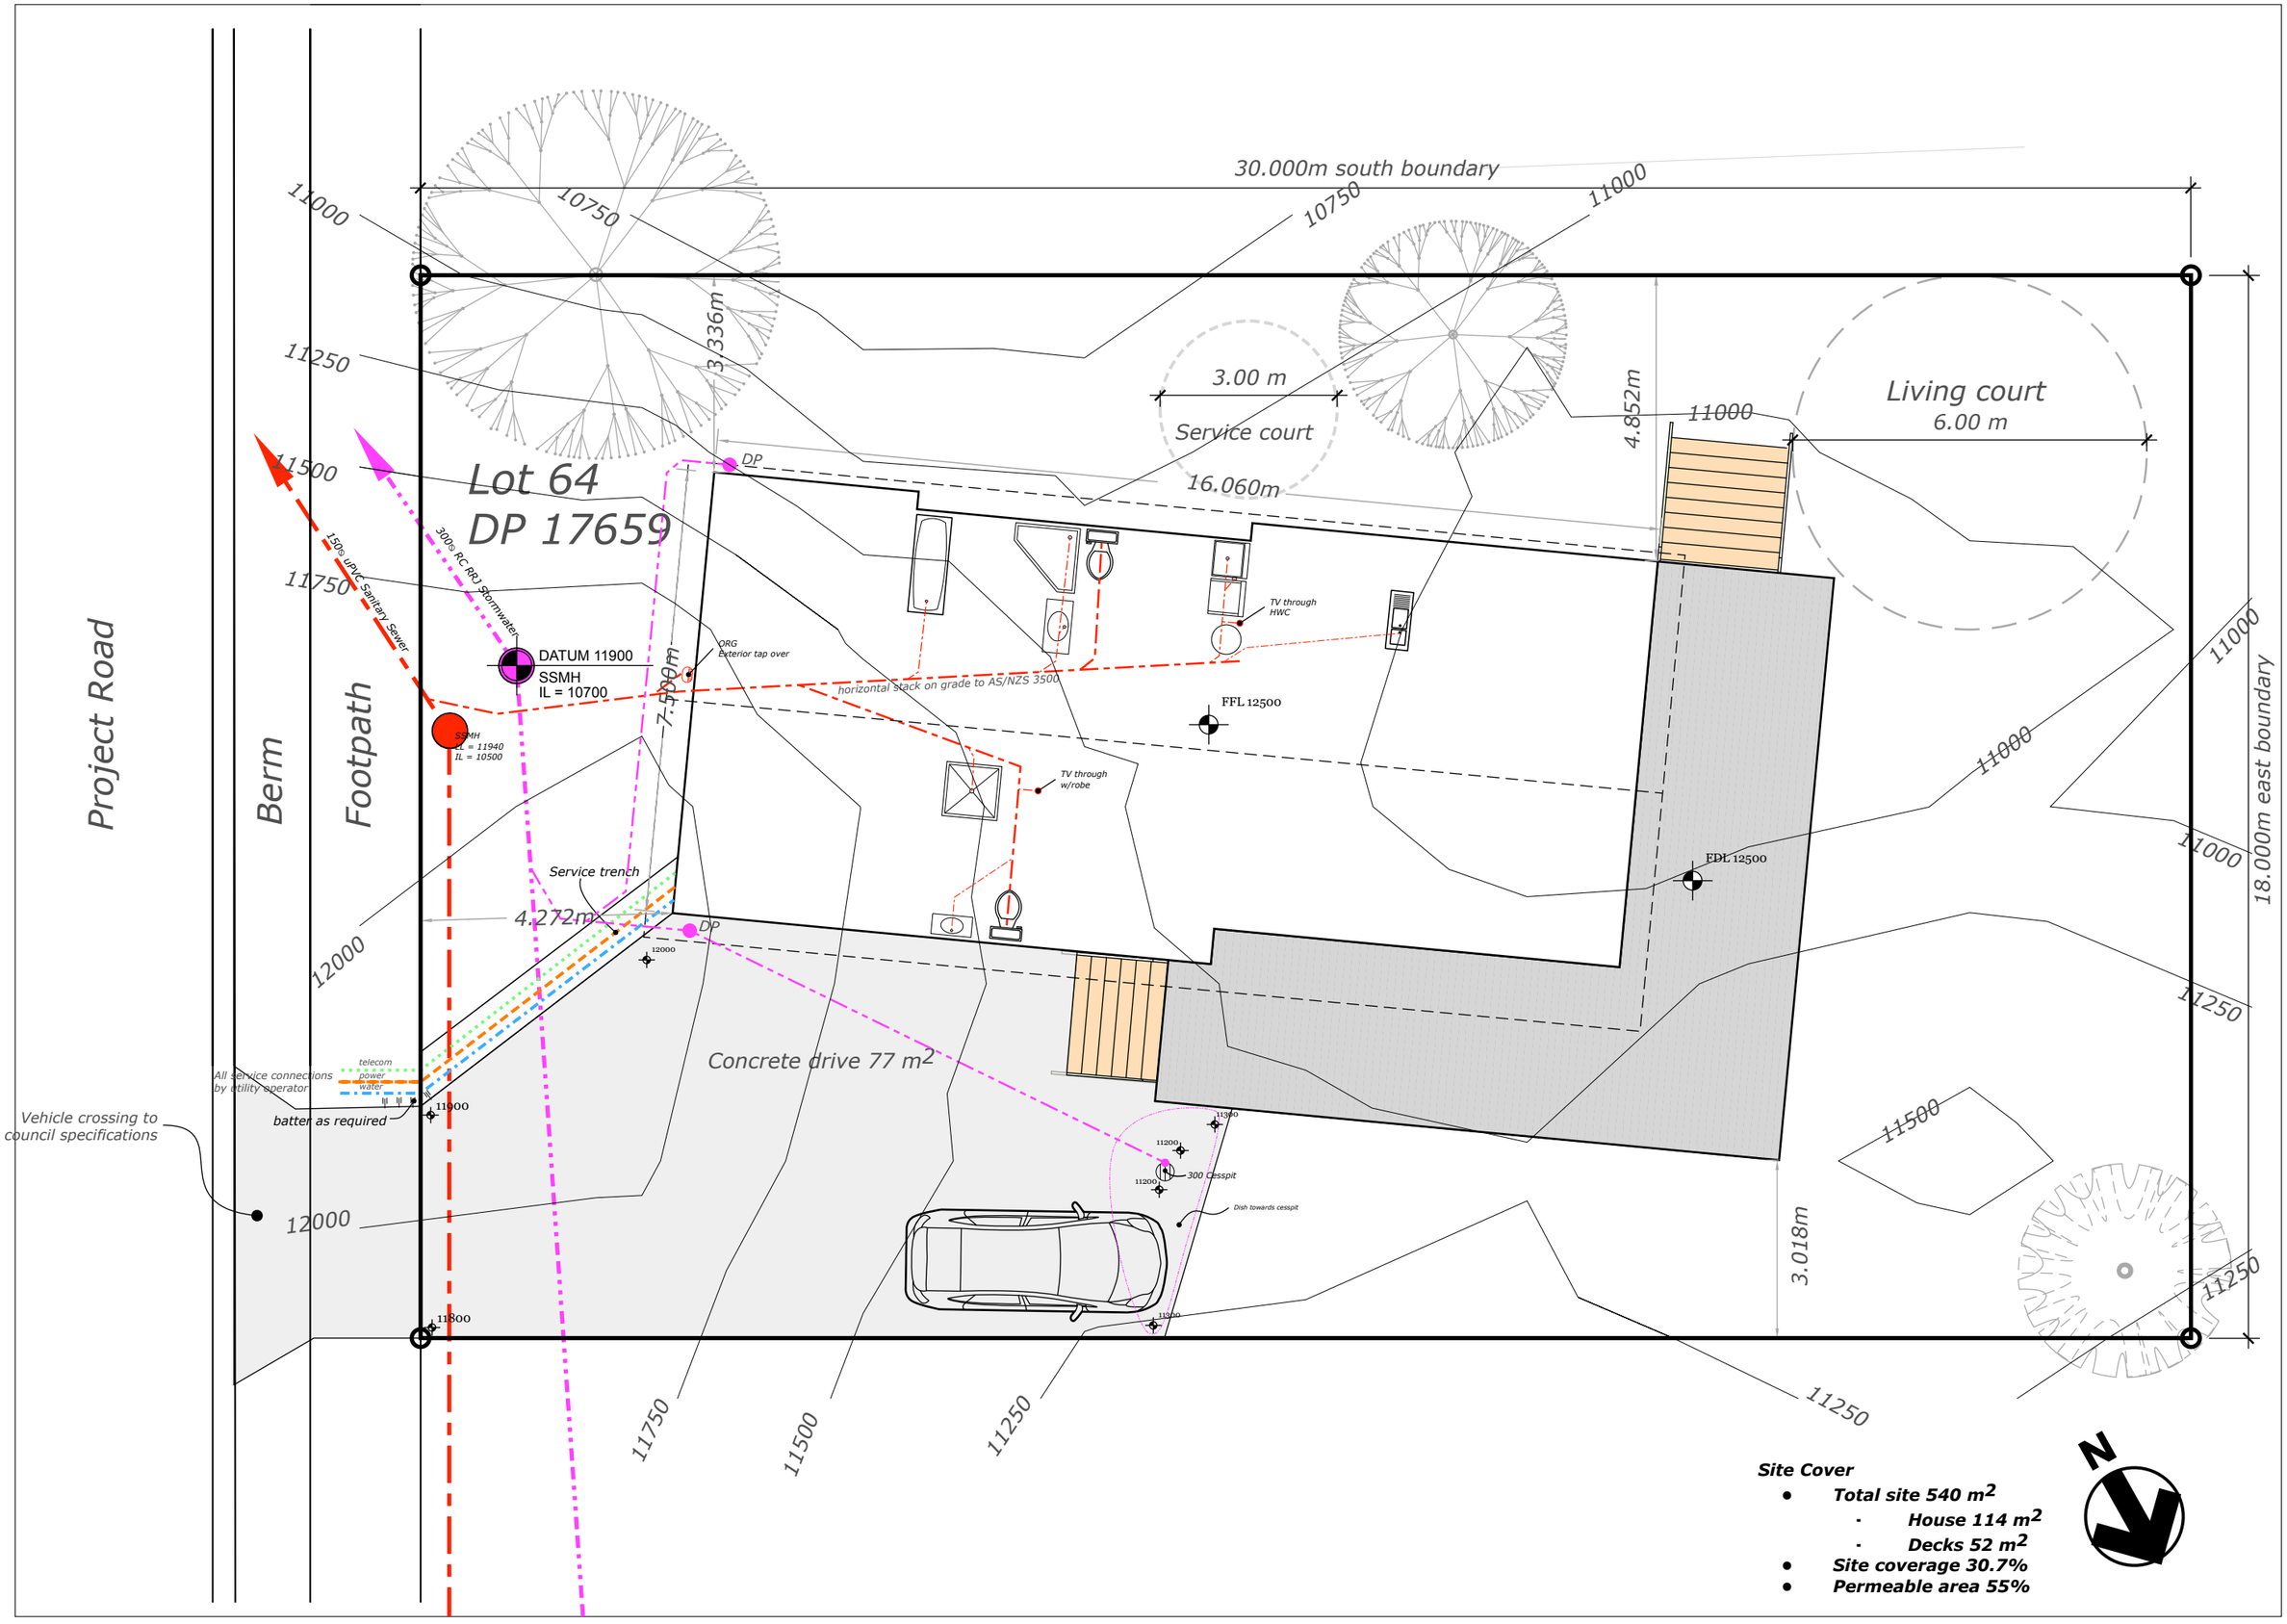

Site Cover

- **Total site 540 m²**
  - **House 114 m²**
  - **Decks 52 m²**
- **Site coverage 30.7%**
- **Permeable area 55%**

Unitec :: 21 Project Street :: June 2014 ::

SCALE 1:100

Unitec House Site Plan

01