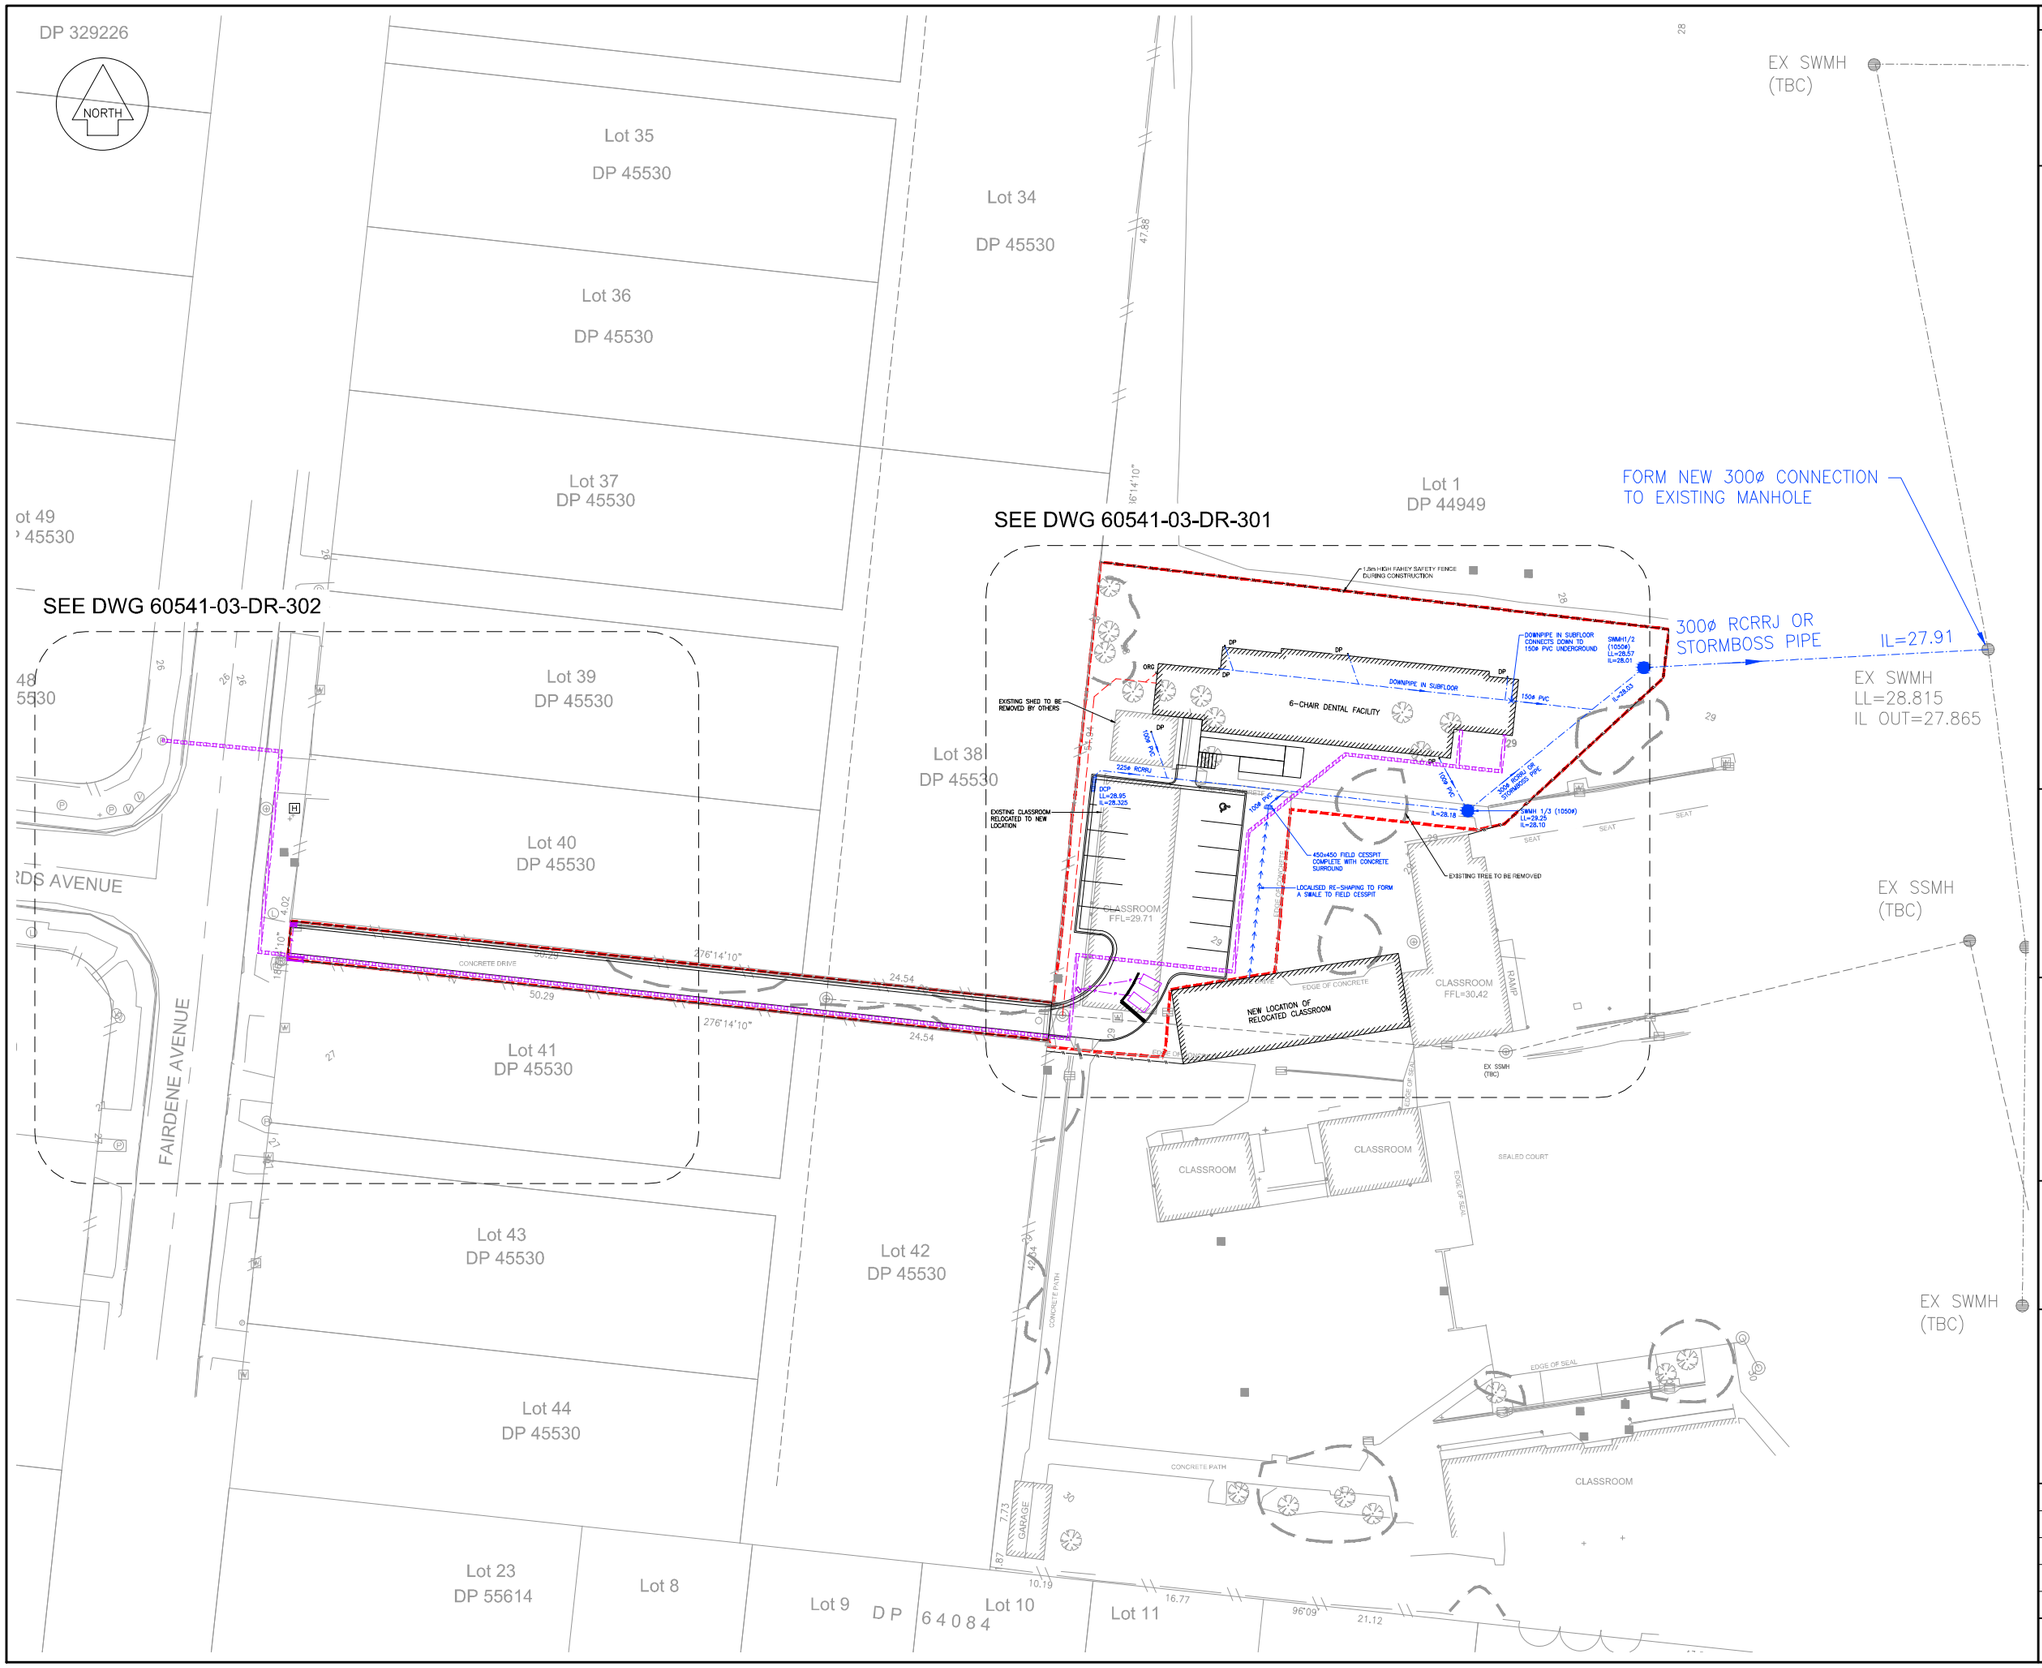

LATEST REVISION DETAILS	NAME	DATE
ISSUED FOR CONSTRUCTION	BF	16/06/10

NOTES

1. ALL WORKS AND MATERIALS TO COMPLY WITH WCC ENGINEERING STANDARDS.
2. CONTRACTOR TO CONFIRM LOCATION AND HEIGHT OF ALL EXISTING SERVICES TO ENGINEER PRIOR TO WORKS COMMENCING.
3. ALL PIPE BEDDING DETAILS REFER TO WCC STANDARD DETAIL SHEETS.
4. CONCRETE PIPES ARE TO BE CLASS 2 (X) RRJ UNLESS OTHERWISE NOTED.
5. ALL PIPE TRENCH TO BE HARDFILL BACKFILLED.
6. ALL MANHOLES ARE TO BE MINIMUM 1050mm DIA. UNLESS OTHERWISE NOTED.
7. THE CONTRACTORS IS TO PEG MANHOLES AND CHECK FINISHED EARTHWORKS LEVELS (MH LID LEVELS) PRIOR TO ORDERING MANHOLES.
8. ALL STORMWATER PVC PIPES ARE TO BE SN8, UNLESS OTHERWISE NOTED.
9. ALL SANITARY SEWER PVC PIPES ARE TO BE SN16, UNLESS OTHERWISE NOTED.
10. ALL SINGLE CESSPITS TO BE 675mm x 450mm.

LEGEND

STORMWATER LINE

SANITARY SEWER LINE

COMMON SERVICE TRENCH

CESSPIT

CLIENT:

Waitemata District Health Board
Te Wai Awhina

WOODS
Engineers. Surveyors. Planners.

PO BOX 6752, WELLESLEY ST, AUCKLAND 1141
BLDG 3, LEVEL 4, 666 GREAT SOUTH ROAD, PENROSE
PHONE +64 9 571 2470 **FAX** +64 9 571 3405 **WWW.WOODS.CO.NZ**

FIXED ORAL HEALTH CARE UNITS

HENDERSON INTERMEDIATE SCHOOL
6-CHAIR FACILITY
DRAINAGE & UTILITY PLAN
(SHEET 1 OF 3)
WAITAKERE CITY COUNCIL

DESIGNED: SK	ISSUED FOR CONSTRUCTION
CHECKED:	DRAWN: SK
APPROVED:	SURVEYED: SG & RC
JOB NUMBER: 60541	SCALE: 1:600 @ A3
ISSUED: 20-04-10	
DWG. NO. 60541-03-DR-300	REV. A